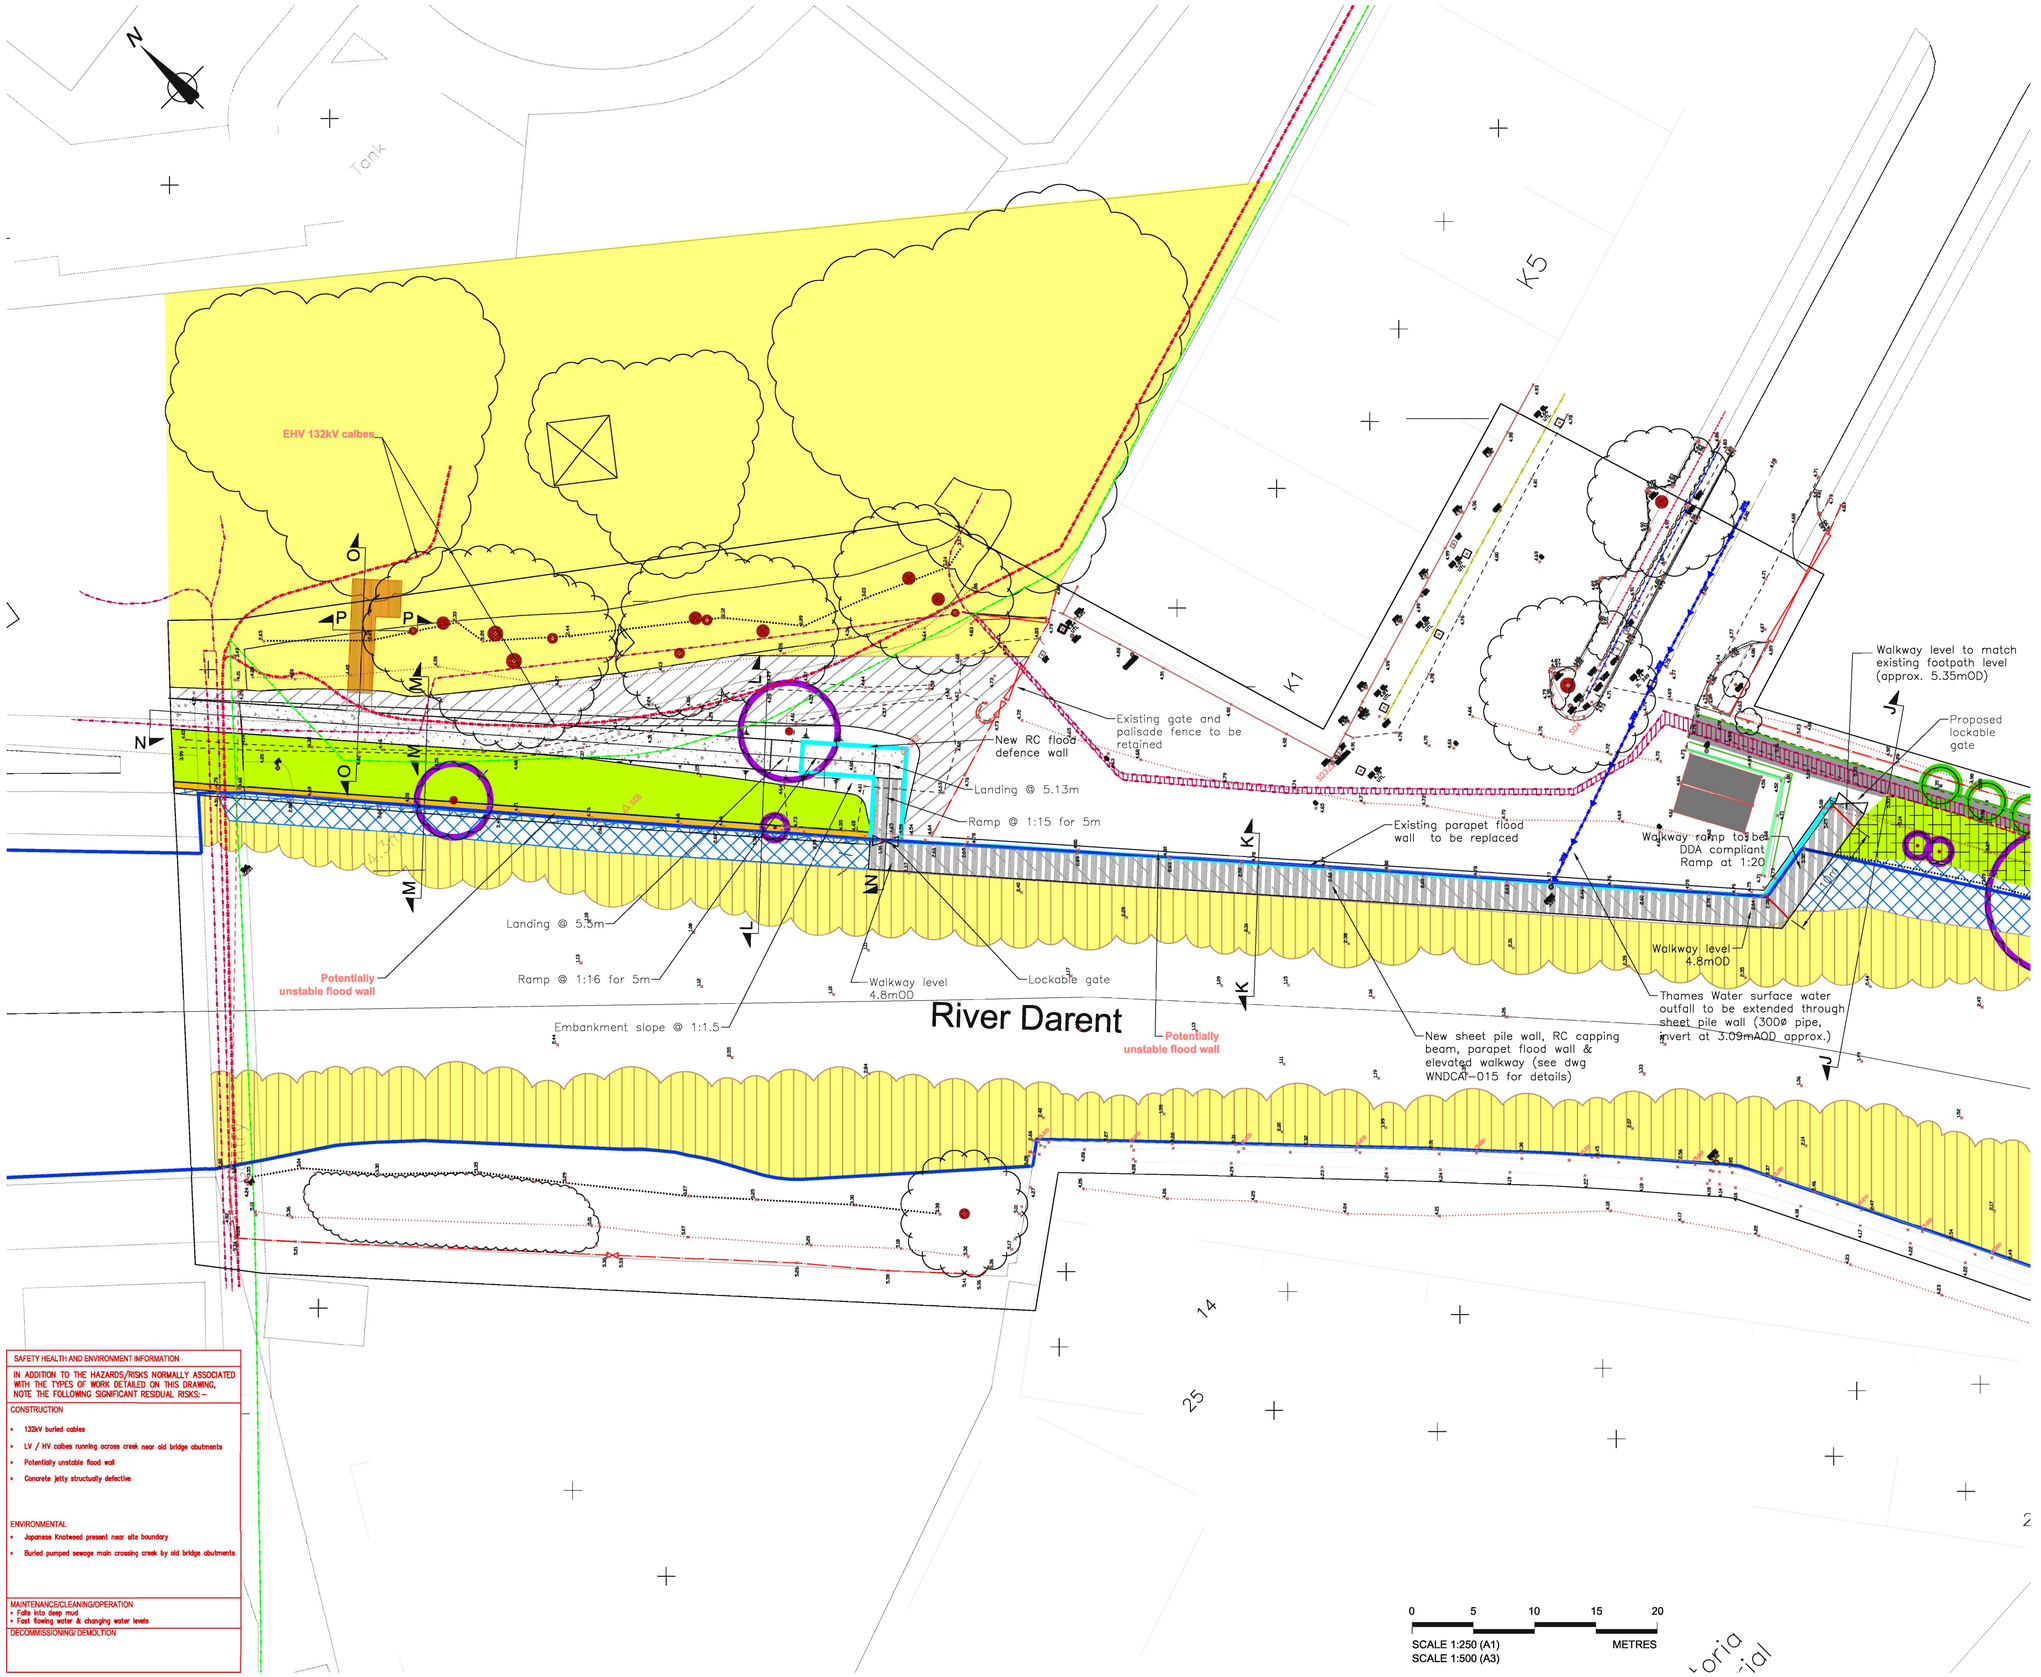


SAFETY HEALTH AND ENVIRONMENT INFORMATION

IN ADDITION TO THE HAZARDS/RISKS NORMALLY ASSOCIATED WITH THE TYPES OF WORK DETAILED ON THIS DRAWING, NOTE THE FOLLOWING SIGNIFICANT RESIDUAL RISKS:-

CONSTRUCTION

- 132kV buried cables
- LV / HV calbes running across creek near old bridge abutments
- Potentially unstable flood wall
- Concrete jetty structually defective

ENVIRONMENTAL

- Japanese Knotweed present near site boundary
- Buried pumped sewage main crossing creek by old bridge abutments

MAINTENANCE/CLEANING/OPERATION

- Falls into deep mud
- Fast flowing water & changing water levels

DECOMMISSIONING/ DEMOLITION

Notes

1. Information regarding the location of underground services/apparatus is given for your assistance and is intended for guidance only. No guarantee is given of its accuracy. Refer also information provided by utility companies in the Site Information.

Key

- EDF
- National Grid
- Thames Water
- Concrete platform/jetty to be removed
- Wildflower mix
- Tidy up area (general maintenance)
- Brushwood revetment
- Bank reprofiled
- Existing mud flats retained
- Existing concrete flood wall retained
- Existing path
- Proposed tree planting (Silver birch)
- Trees to be removed
- Trees to be retained
- Existing Vehicle access to be reinstated
- Self binding gravel (Golden amber)
- Proposed precast concrete flood parapet Wall
- Raised walkway

ISSUED FOR TENDER

| Rev | By | Chkd | Apprvd | Date | Description |
|---|---|---|---|---|---|
| C | MVH | DN | RS | 29/07/09 | Revised prior to tender issue |
| B | MVH | DN | RS | 29/07/09 | Issued For Tender |
| A | MVH | DN | RS | 30/06/09 | Cross sections locations added |

Client

SEEDA SOUTH EAST ENGLAND DEVELOPMENT AGENCY
Working for England's World Class Region


Halcrow Group Limited
Rochford Road, Snodland, Kent ME6 5AH
Tel: 01634 244114 Fax: 01634 244388
www.halcrow.com


Halcrow

Project

Dartford Creek
Access Improvements

Drawing

New River Wall
& Elevated Walkway
General Arrangement

| | |
|---|---|
| Drawn by: MVH | Date: 15-09-09 |
| Checked by: DN | Date: 15-09-09 |
| Approved by: RS | Date: 15-09-09 |

| Drawing No. | Revision |
|---|---|
| WNDCAI-014 | C |

Drawing Scale: 1:250 @A1