Creswick Nurseries, Dartford Road, South Darenth, Kent

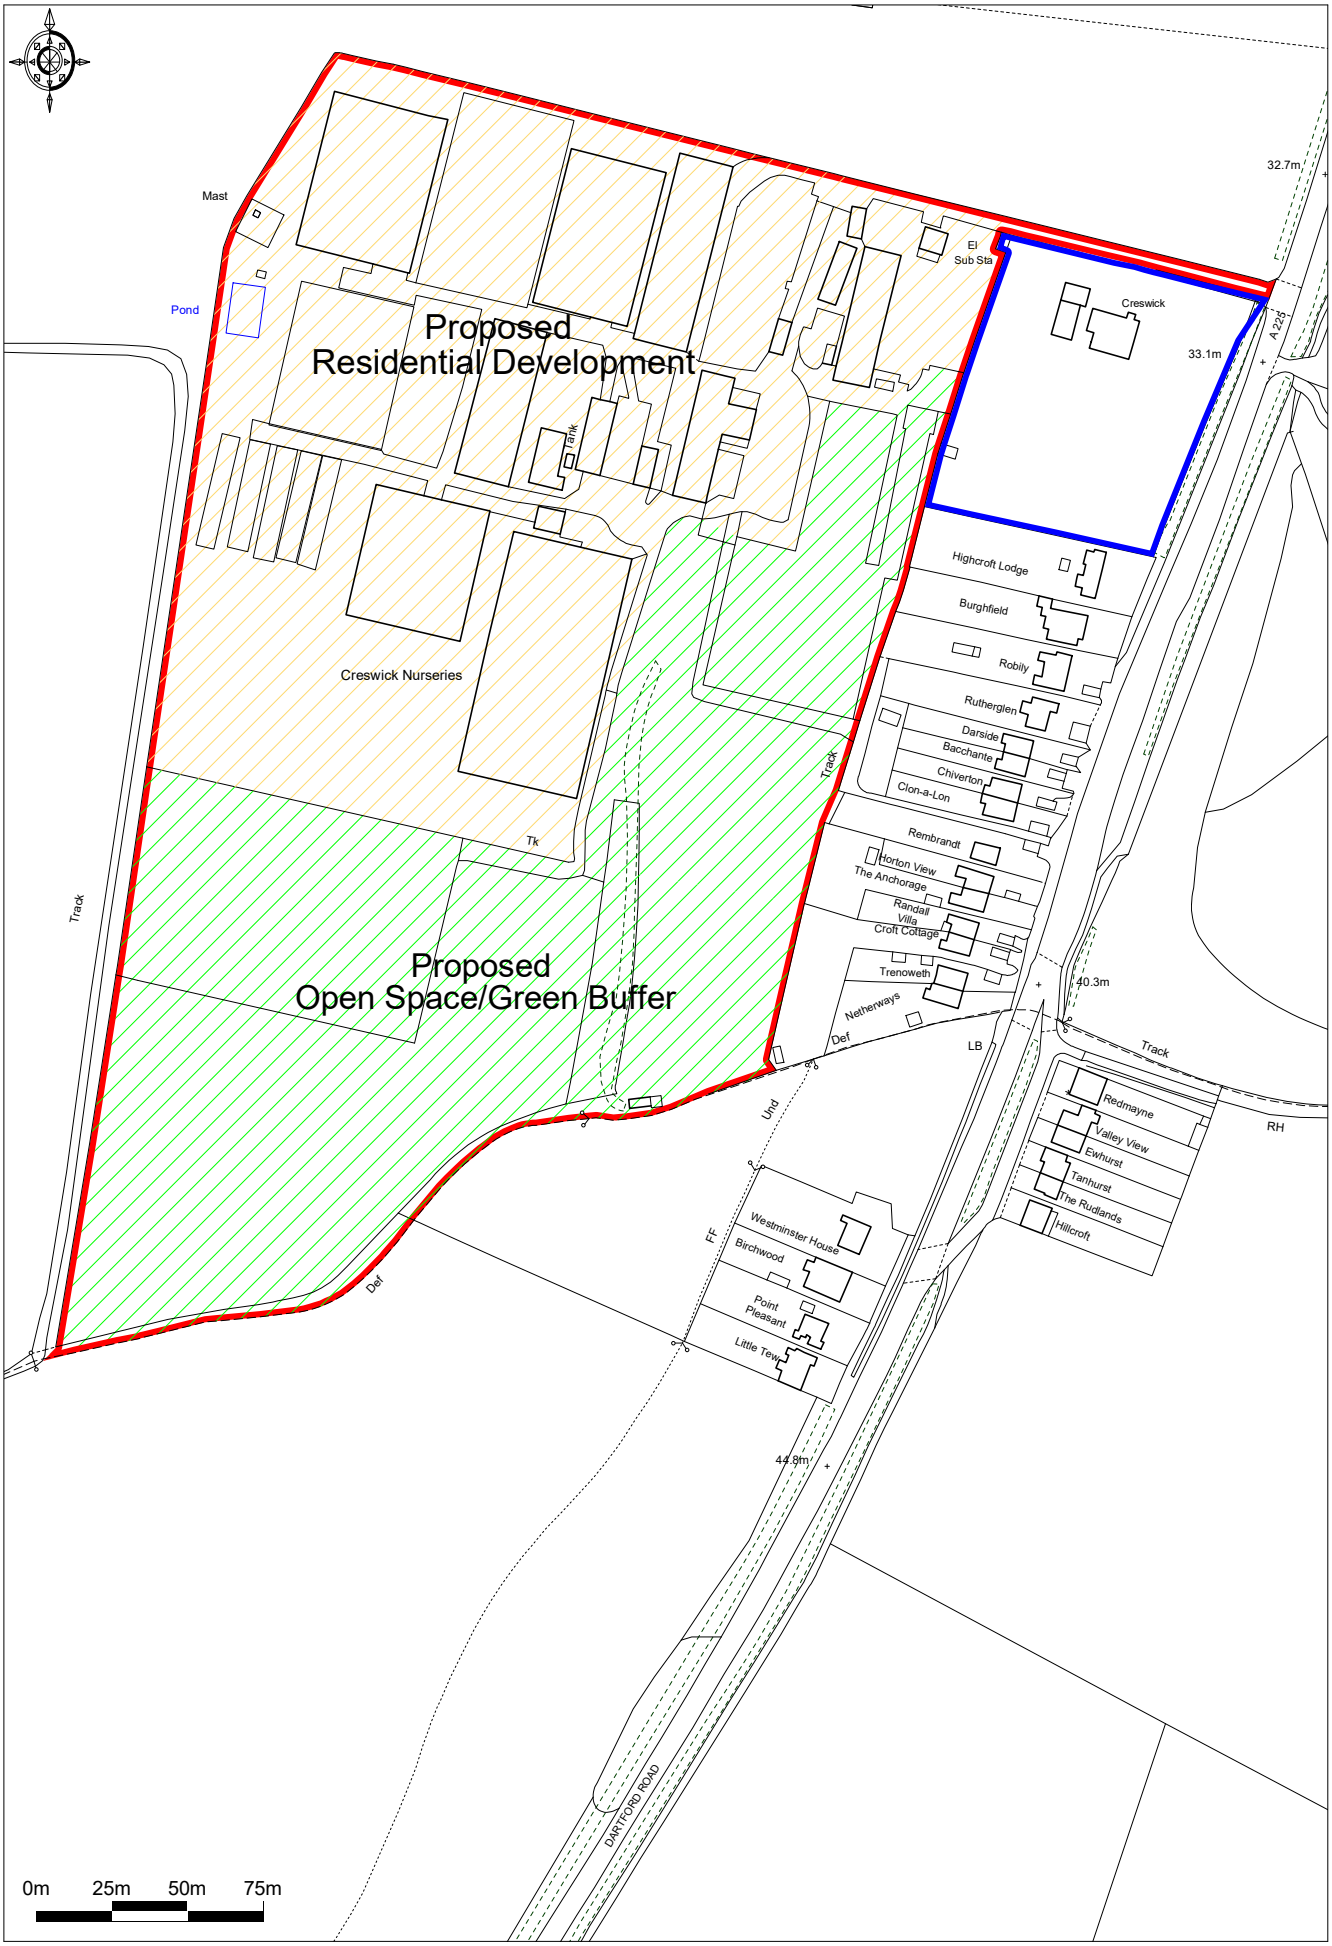

Promap®
Ordnance Survey © Crown Copyright 2018. All rights reserved.
Licence number 100022432. Plotted Scale - **1:2500**