
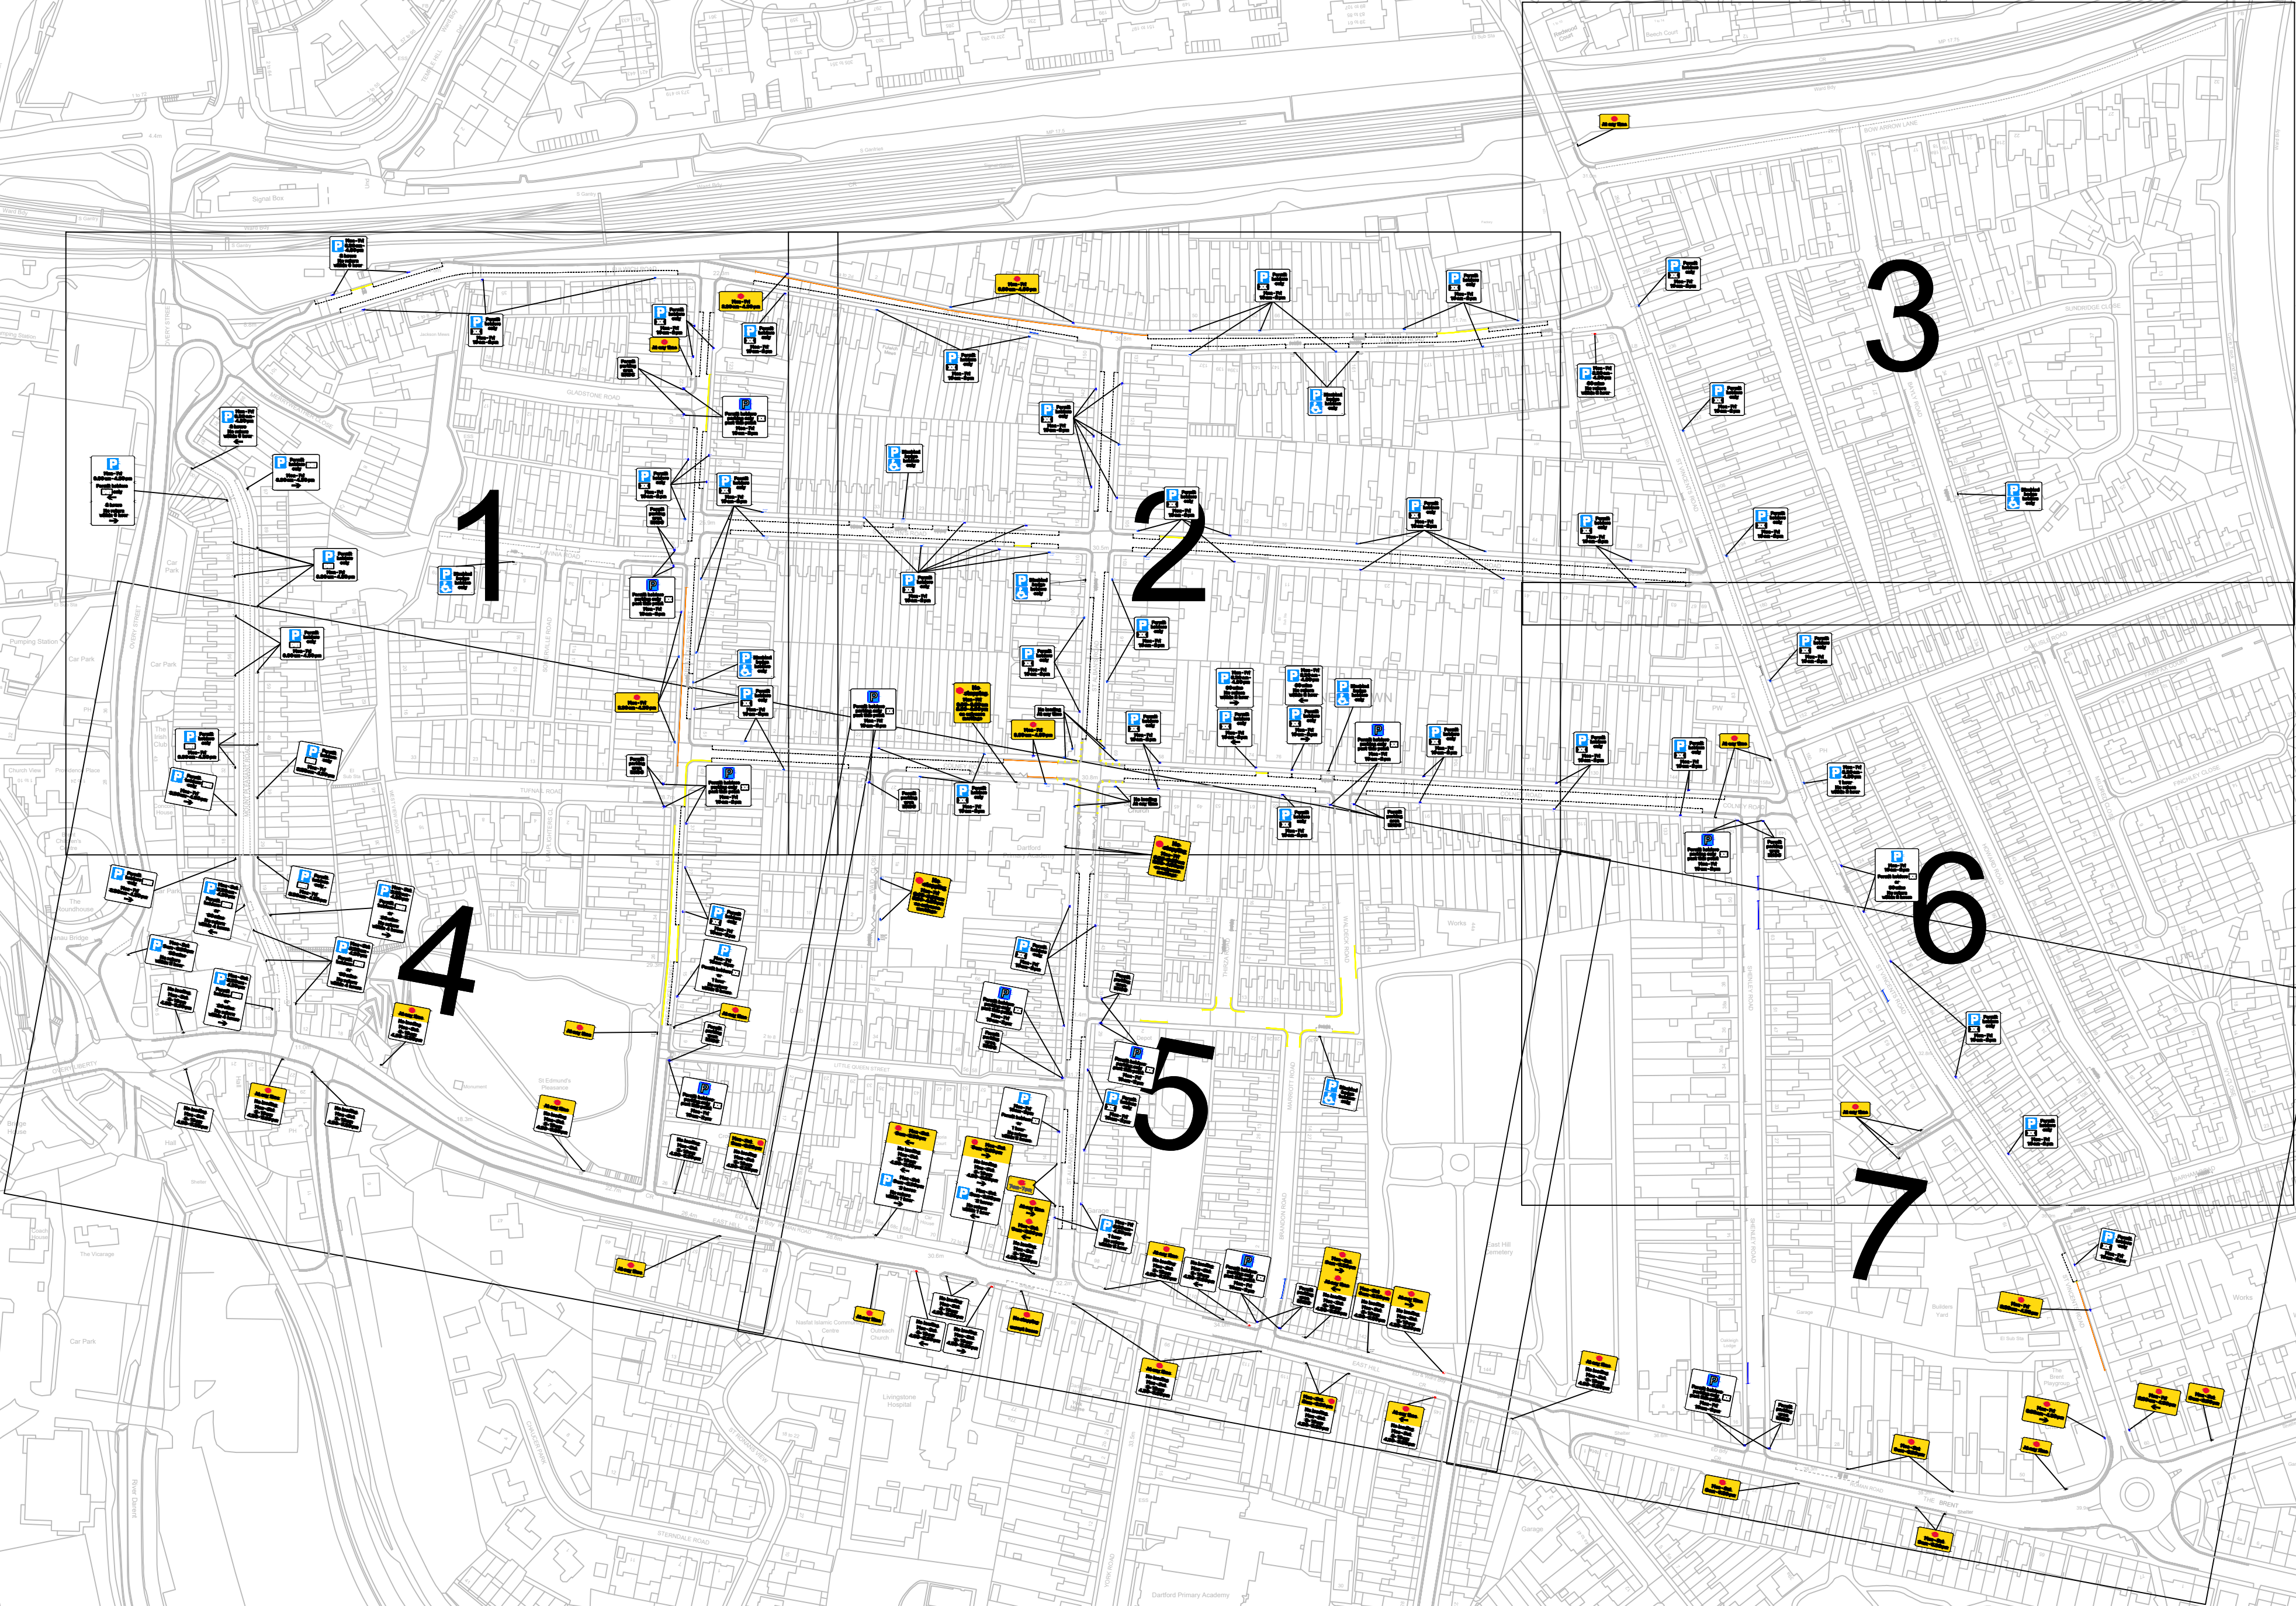


- East Hill
- Fulwich Road
- Gladstone Road
- Great Queen Street
- Lamplighters Close
- Lavinia Road
- Merryweather Close
- Mount Pleasant Roa
- Overy Street
- Somerville Road
- Tufnail Road
- West View Road
- Brandon Road
- Carrington Road
- Colney Road
- Little Queen Street
- Marriot Road
- Shenley Road
- St Albans Road
- St Martins Road
- St Vincents Road
- The Brent
- Thirza Road
- Waid Close
- Waldeck Road
- Barham Road
- Bayly Road
- Bow Arrow Lane
- Brentfield Road
- Carlisle Road
- Finchley Close
- Howard Road
- Ivy Close
- Mildred Close
- St Vincents Road
- Sundridge Close
- Car Park 1
- Car Park 2
- Car Park 3
- Car Park 4

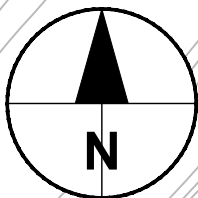

PROJECT

Dartford Parking
Study

CLIENT

DARTFORD
BOROUGH COUNCIL

CONSULTANT

AECOM Limited
3rd Floor, Portwall Place
Portwall Lane
Bristol
BS1 6NA
United Kingdom

+44 117 901 7000
www.aecom.com

NOTES

1. Do not scale from this drawing. Use figured dimensions only. All dimensions are in metres unless otherwise stated.
2. Drawing is based on OS mapping.
3. Items in grey represent the existing layout and infrastructure unless otherwise indicated.
4. Colours shown in these drawings are indicative and should not be confused with those of finished surfaces.


PROJECT MANAGEMENT INITIALS

SAK/SK	WW	-
DESIGNER	CHECKED	APPROVED

ISSUE/REVISION

P01	XX/XX/XX	EXISTING RESTRICTIONS
I/R	DATE	DESCRIPTION

KEY PLAN

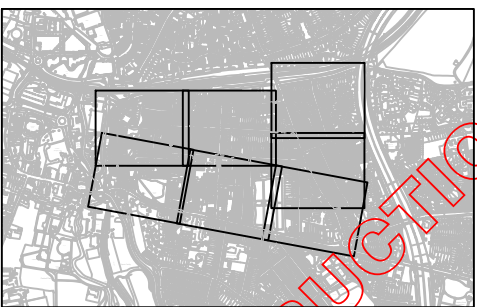

PROJECT NUMBER


60708872

SHEET TITLE


SUB ZONE 2
PROPOSED RESTRICTIONS - OPTION 3
OVERVIEW

SHEET NUMBER

60708872-ACM-GEN-S2_OP3_ZZ_ZZ-TM-Z-0001

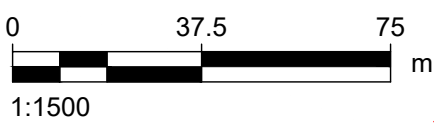

This drawing is confidential and shall only be used for the purpose of this project. The signing of this title block confirms the design and drafting of this project have been prepared and checked in accordance with the AECOM quality assurance system to ISO 9001:2000.

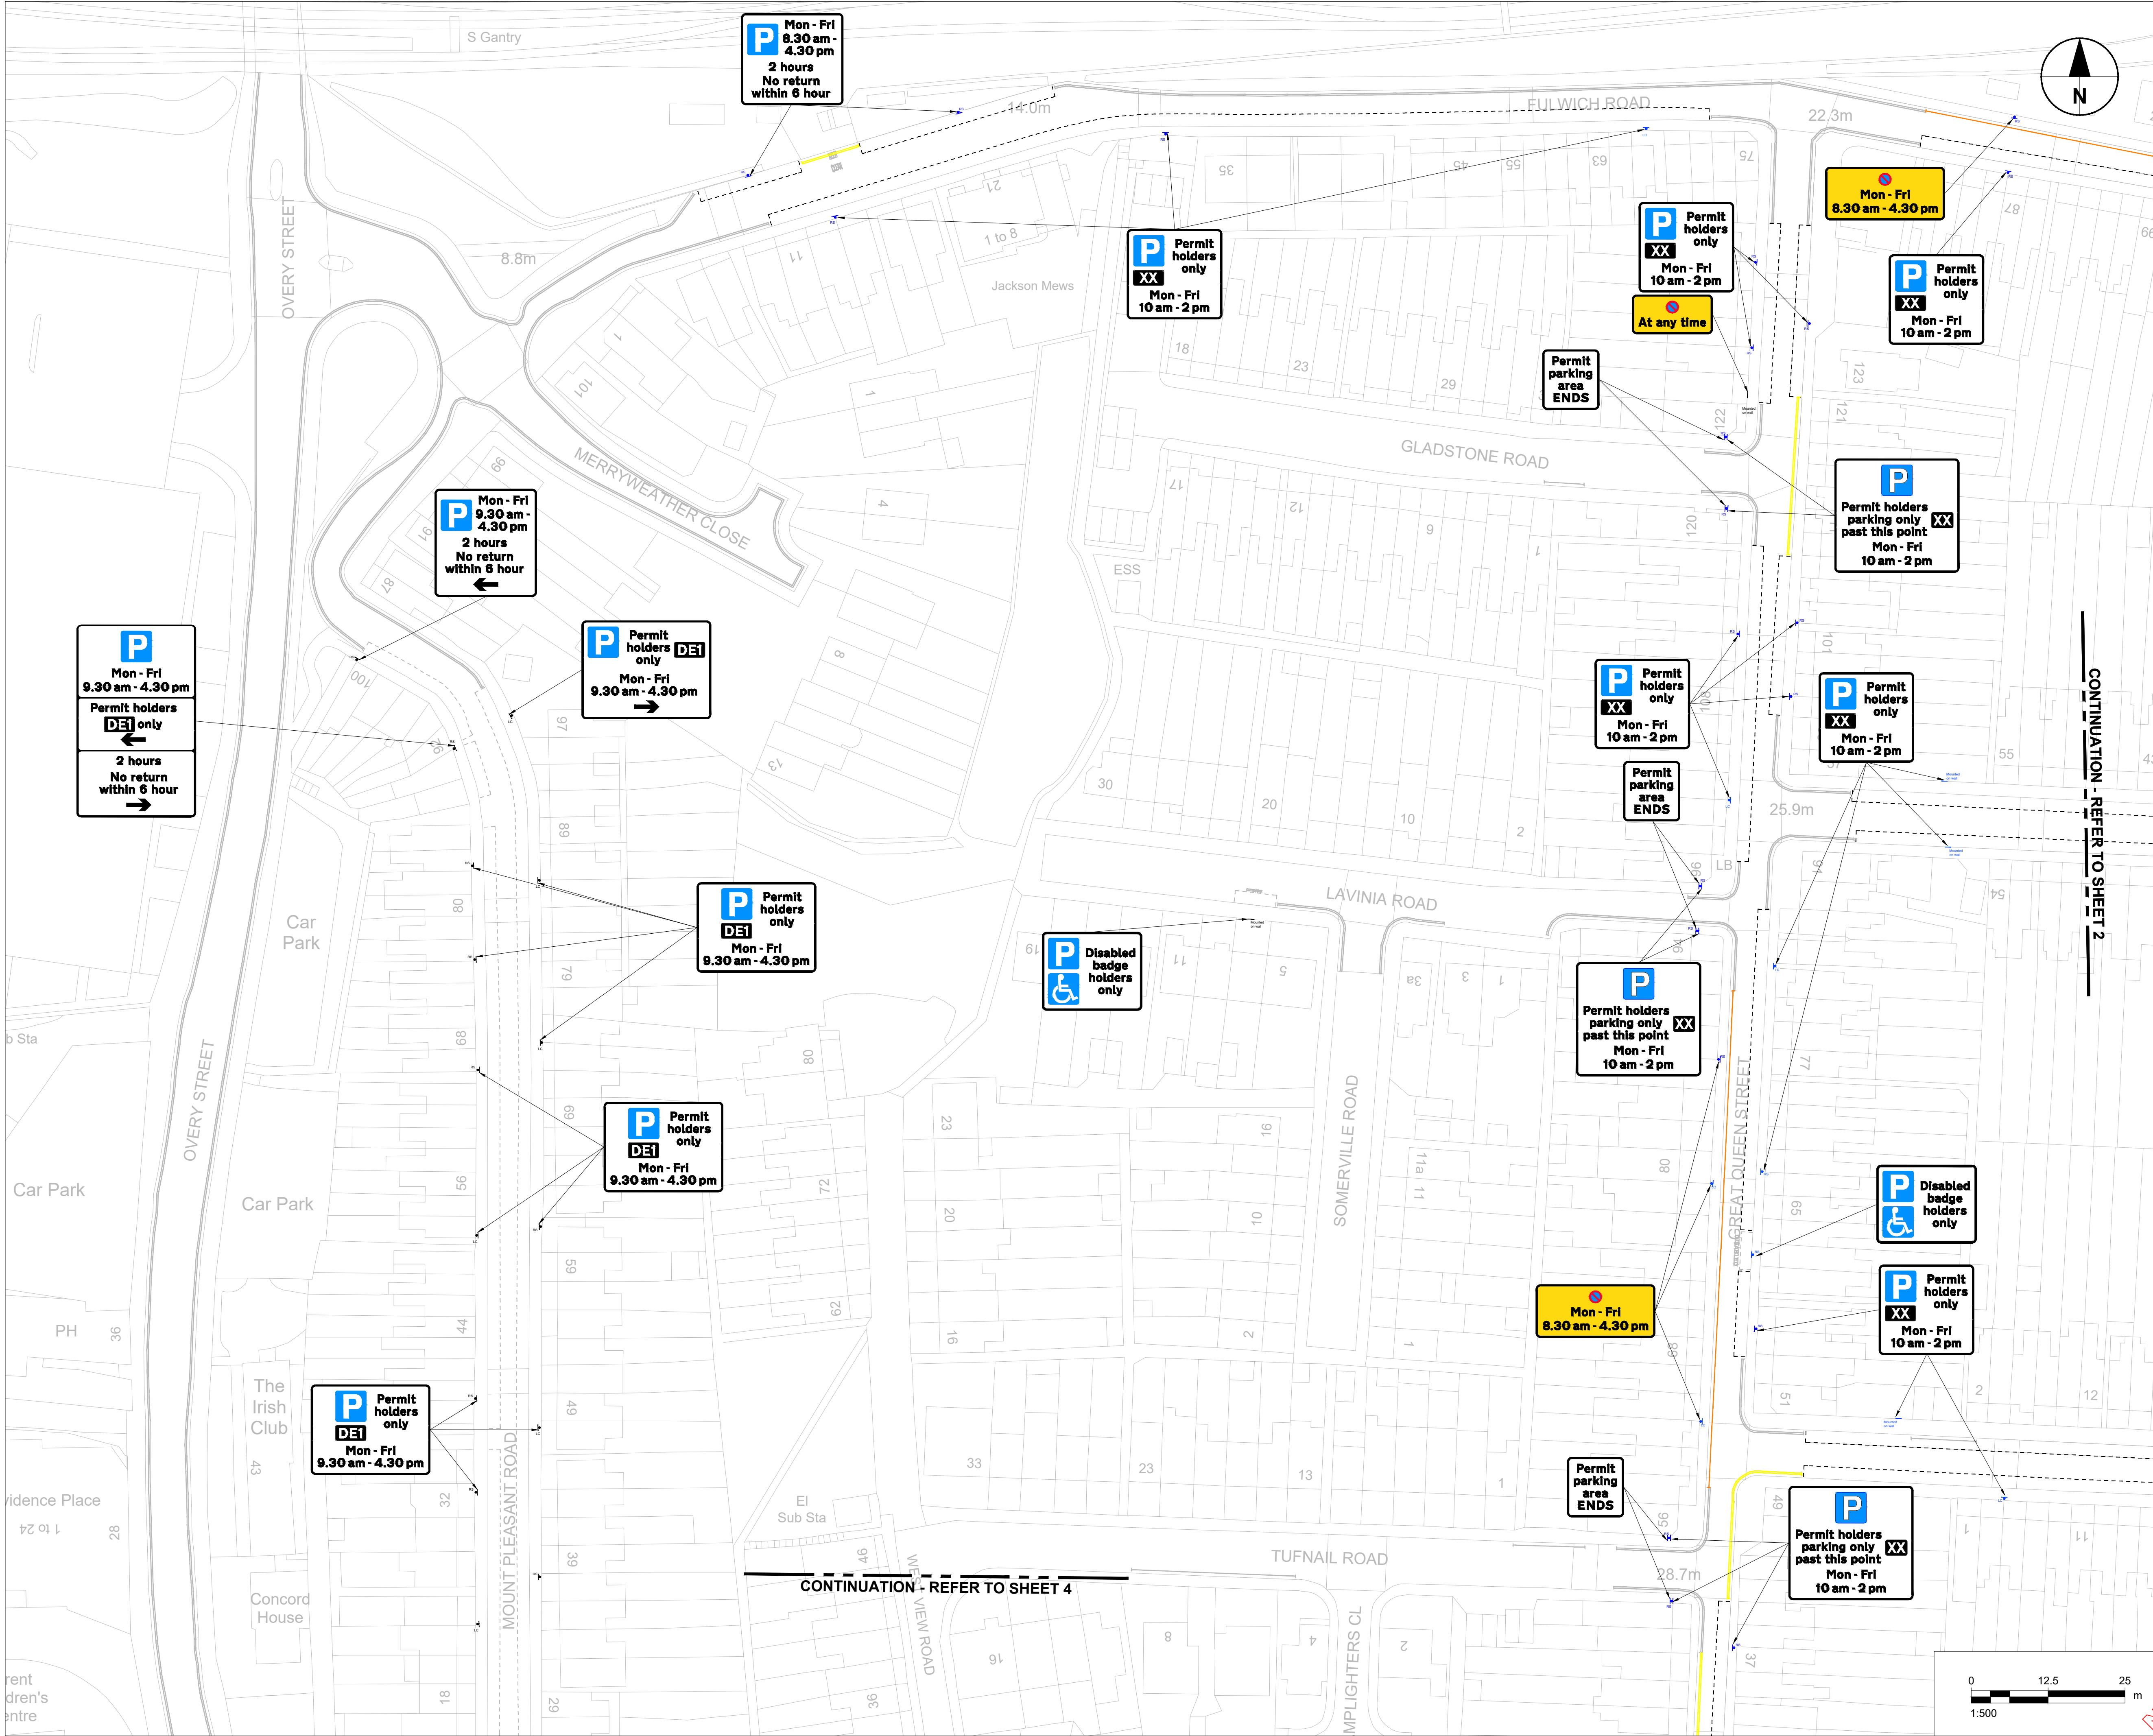

PROJECT
Dartford Parking Study

CLIENT
DARTFORD BOROUGH COUNCIL

CONSULTANT
AECOM Limited
3rd Floor, Portwall Place
Portwall Lane
Bristol
BS1 6NA
United Kingdom
+44 117 901 7000
www.aecom.com

- NOTES
- Do not scale from this drawing. Use figured dimensions only. All dimensions are in metres unless otherwise stated.
 - Drawing is based on OS mapping.
 - Items in grey represent the existing layout and infrastructure unless otherwise indicated.
 - Colours shown in these drawings are indicative and should not be confused with those of finished surfaces.
 - Existing restriction road markings to be shown in grey and existing restriction signs to be shown in black.


- KEY
- Double yellow lines
 - Single yellow line
 - Loading Blips
 - H bar (Diag 1026.1)
 - Parking bay/Disabled bay
 - Sign on post/lighting column
 - Sign mounted on fence/wall
 - New sign on existing post/lighting column to replace existing

PROJECT MANAGEMENT INITIALS

SAK/SK	WW	-
DESIGNER	CHECKED	APPROVED

ISSUE/REVISION



P01	XX/XX/XX	EXISTING RESTRICTIONS
I/R	DATE	DESCRIPTION

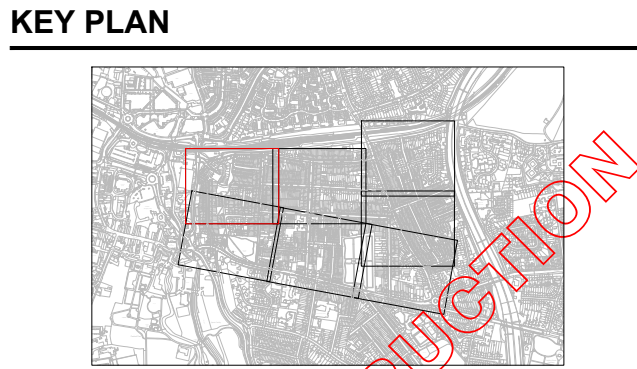

PROJECT NUMBER
60708872

SHEET TITLE
SUB ZONE 2
PROPOSED RESTRICTIONS
SHEET 1 OF 7

SHEET NUMBER
60708872-ACM-GEN-S2_OP3_ZZ_ZZ-TM-Z-0002

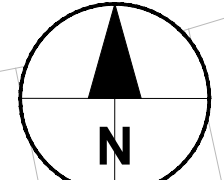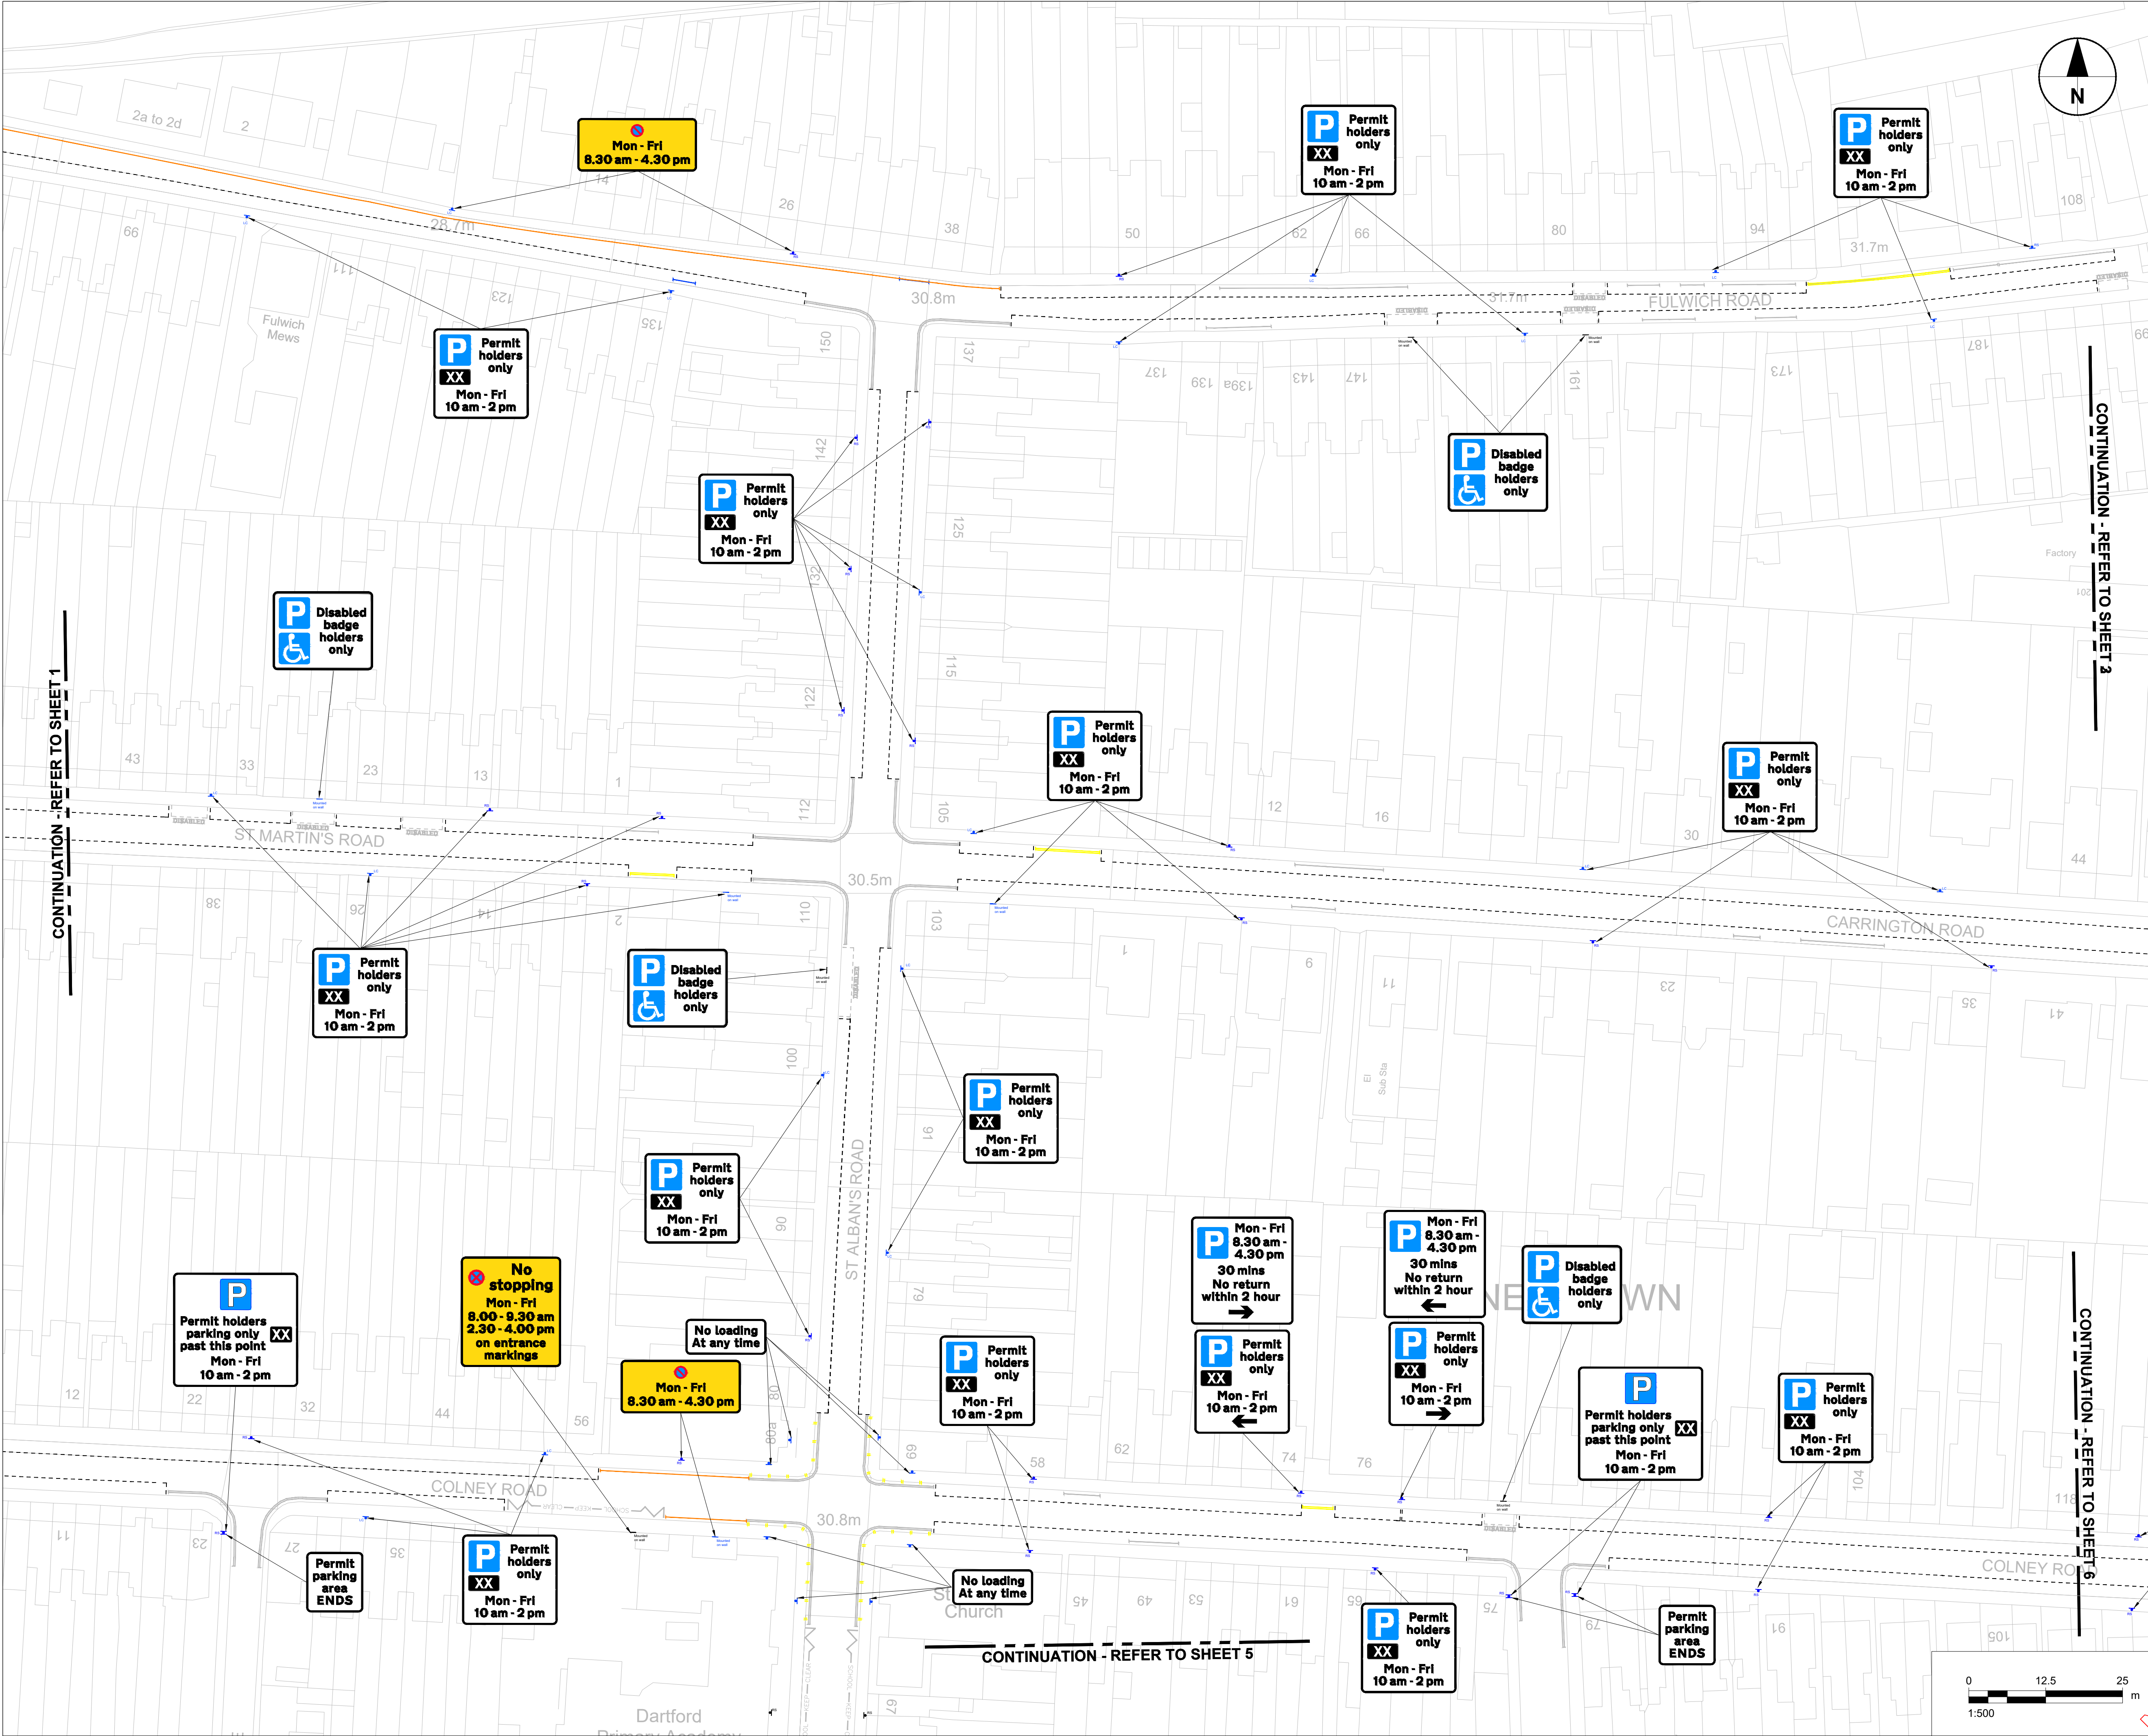

PROJECT
Dartford Parking Study

CLIENT
DARTFORD BOROUGH COUNCIL

CONSULTANT
AECOM Limited
3rd Floor, Portwall Place
Portwall Lane
Bristol
BS1 6NA
United Kingdom
+44 117 901 7000
www.aecom.com

- NOTES
1. Do not scale from this drawing. Use figured dimensions only. All dimensions are in metres unless otherwise stated.
 2. Drawing is based on OS mapping.
 3. Items in grey represent the existing layout and infrastructure unless otherwise indicated.
 4. Colours shown in these drawings are indicative and should not be confused with those of finished surfaces.
 5. Existing restriction road markings to be shown in grey and existing restriction signs to be shown in black.


- KEY
- Double yellow lines
 - Single yellow line
 - Loading Blips
 - H bar (Diag 1026.1)
 - Parking bay/Disabled bay
 - Sign on post/lighting column
 - Sign mounted on fence/wall
 - New sign on existing post/lighting column to replace existing

PROJECT MANAGEMENT INITIALS

SAK/SK	WW	-
DESIGNER	CHECKED	APPROVED

ISSUE/REVISION


P01	XX/XX/XX	EXISTING RESTRICTIONS
I/R	DATE	DESCRIPTION

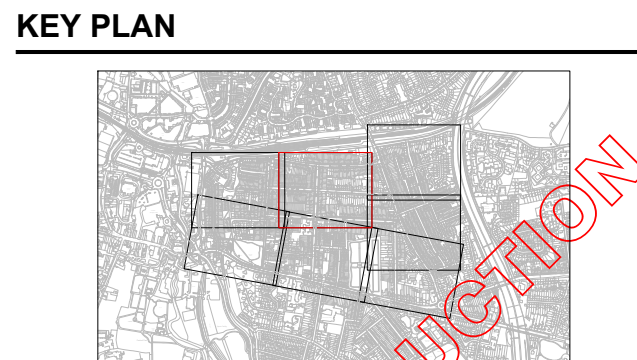


PROJECT NUMBER
60708872


SHEET TITLE
SUB ZONE 2
PROPOSED RESTRICTIONS
SHEET 2 OF 7

SHEET NUMBER
60708872-ACM-GEN-S2_OP3_ZZ_ZZ-TM-Z-0003

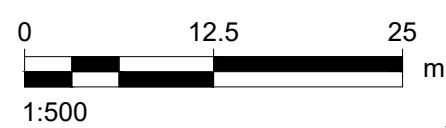



 

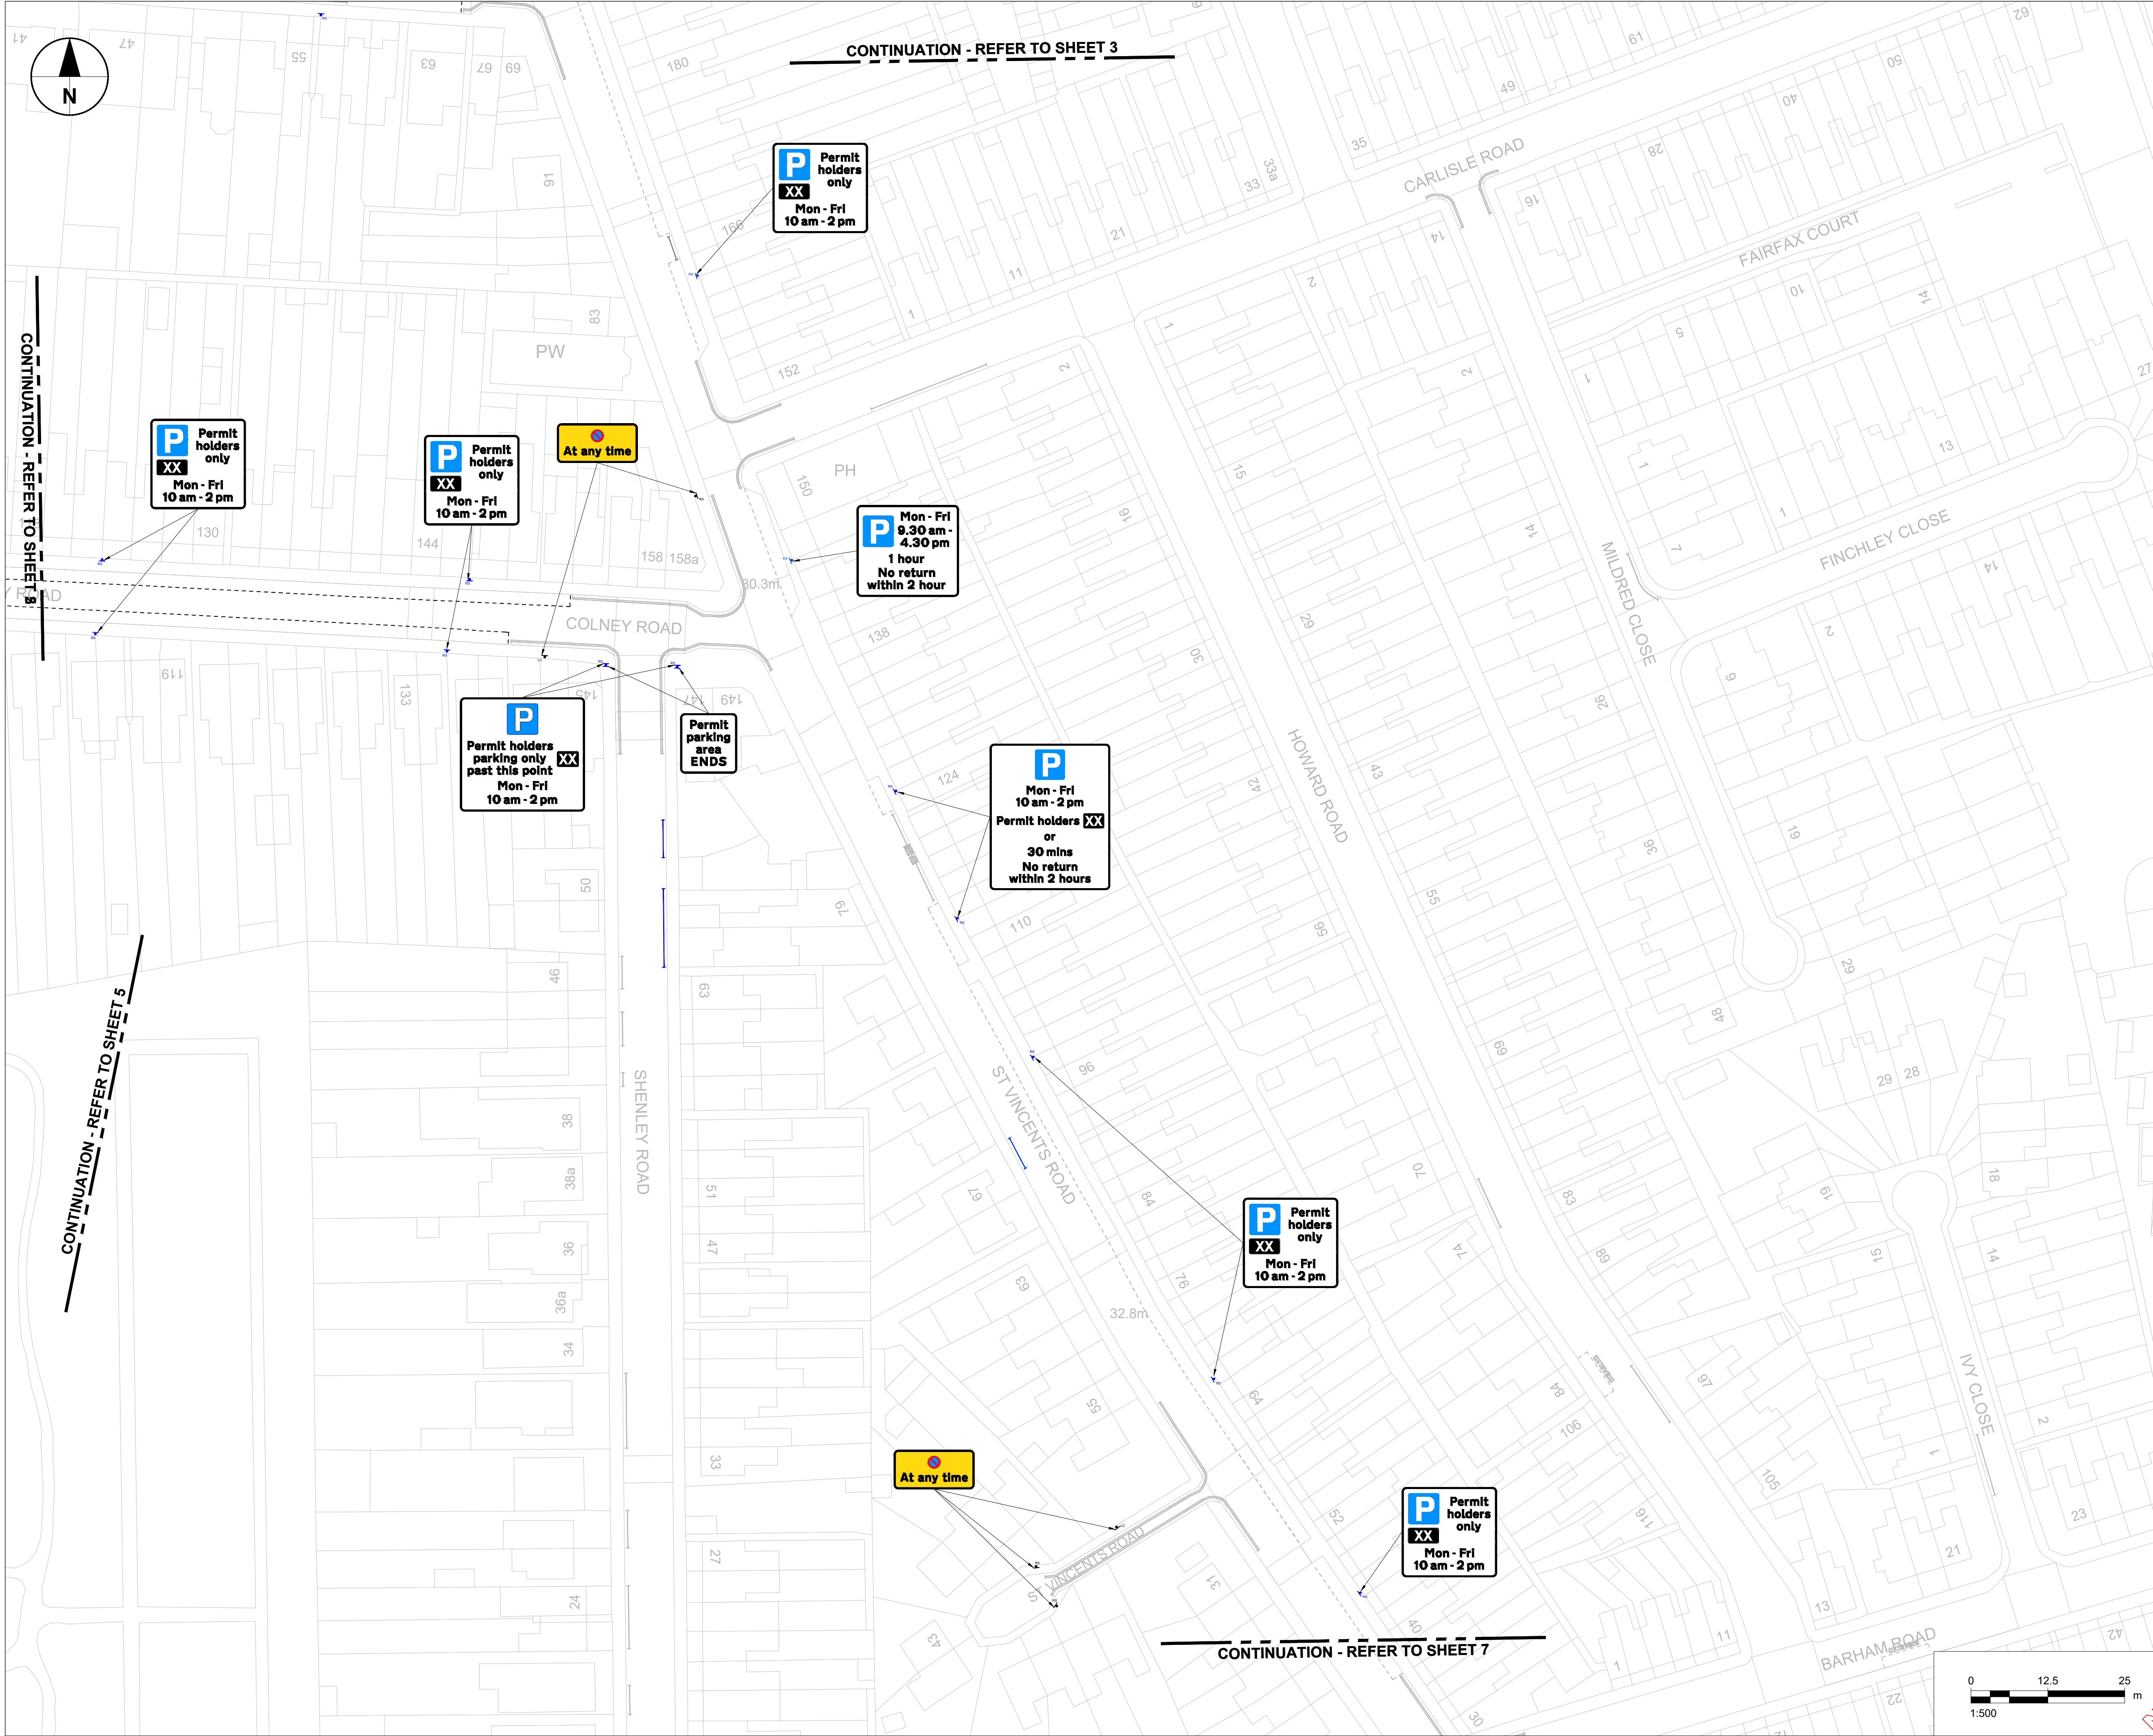

PROJECT

Dartford Parking Study

CLIENT

DARTFORD BOROUGH COUNCIL

CONSULTANT

AECOM Limited
3rd Floor, Portwall Place
Portwall Lane
Bristol
BS1 6NA
United Kingdom

+44 117 901 7000
www.aecom.com

NOTES

- Do not scale from this drawing. Use figured dimensions only. All dimensions are in metres unless otherwise stated.
- Drawing is based on OS mapping.
- Items in grey represent the existing layout and infrastructure unless otherwise indicated.
- Colours shown in these drawings are indicative and should not be confused with those of finished surfaces.
- Existing restriction road markings to be shown in grey and existing restriction signs to be shown in black.

KEY

- Double yellow lines
- Single yellow line
- Loading Blips
- H bar (Diag 1026.1)
- Parking bay/Disabled bay
- Sign on post/lighting column
- Sign mounted on fence/wall
- New sign on existing post/lighting column to replace existing

PROJECT MANAGEMENT INITIALS

SAK/SK	WW	-
DESIGNER	CHECKED	APPROVED

ISSUE/REVISION

P01	XX/XX/XX	EXISTING RESTRICTIONS
I/R	DATE	DESCRIPTION

KEY PLAN

PROJECT NUMBER

60708872

SHEET TITLE

SUB ZONE 2
PROPOSED RESTRICTIONS
SHEET 6 OF 7

SHEET NUMBER

60708872-ACM-GEN-S2_OP3_ZZ_ZZ-TM-Z-0007

